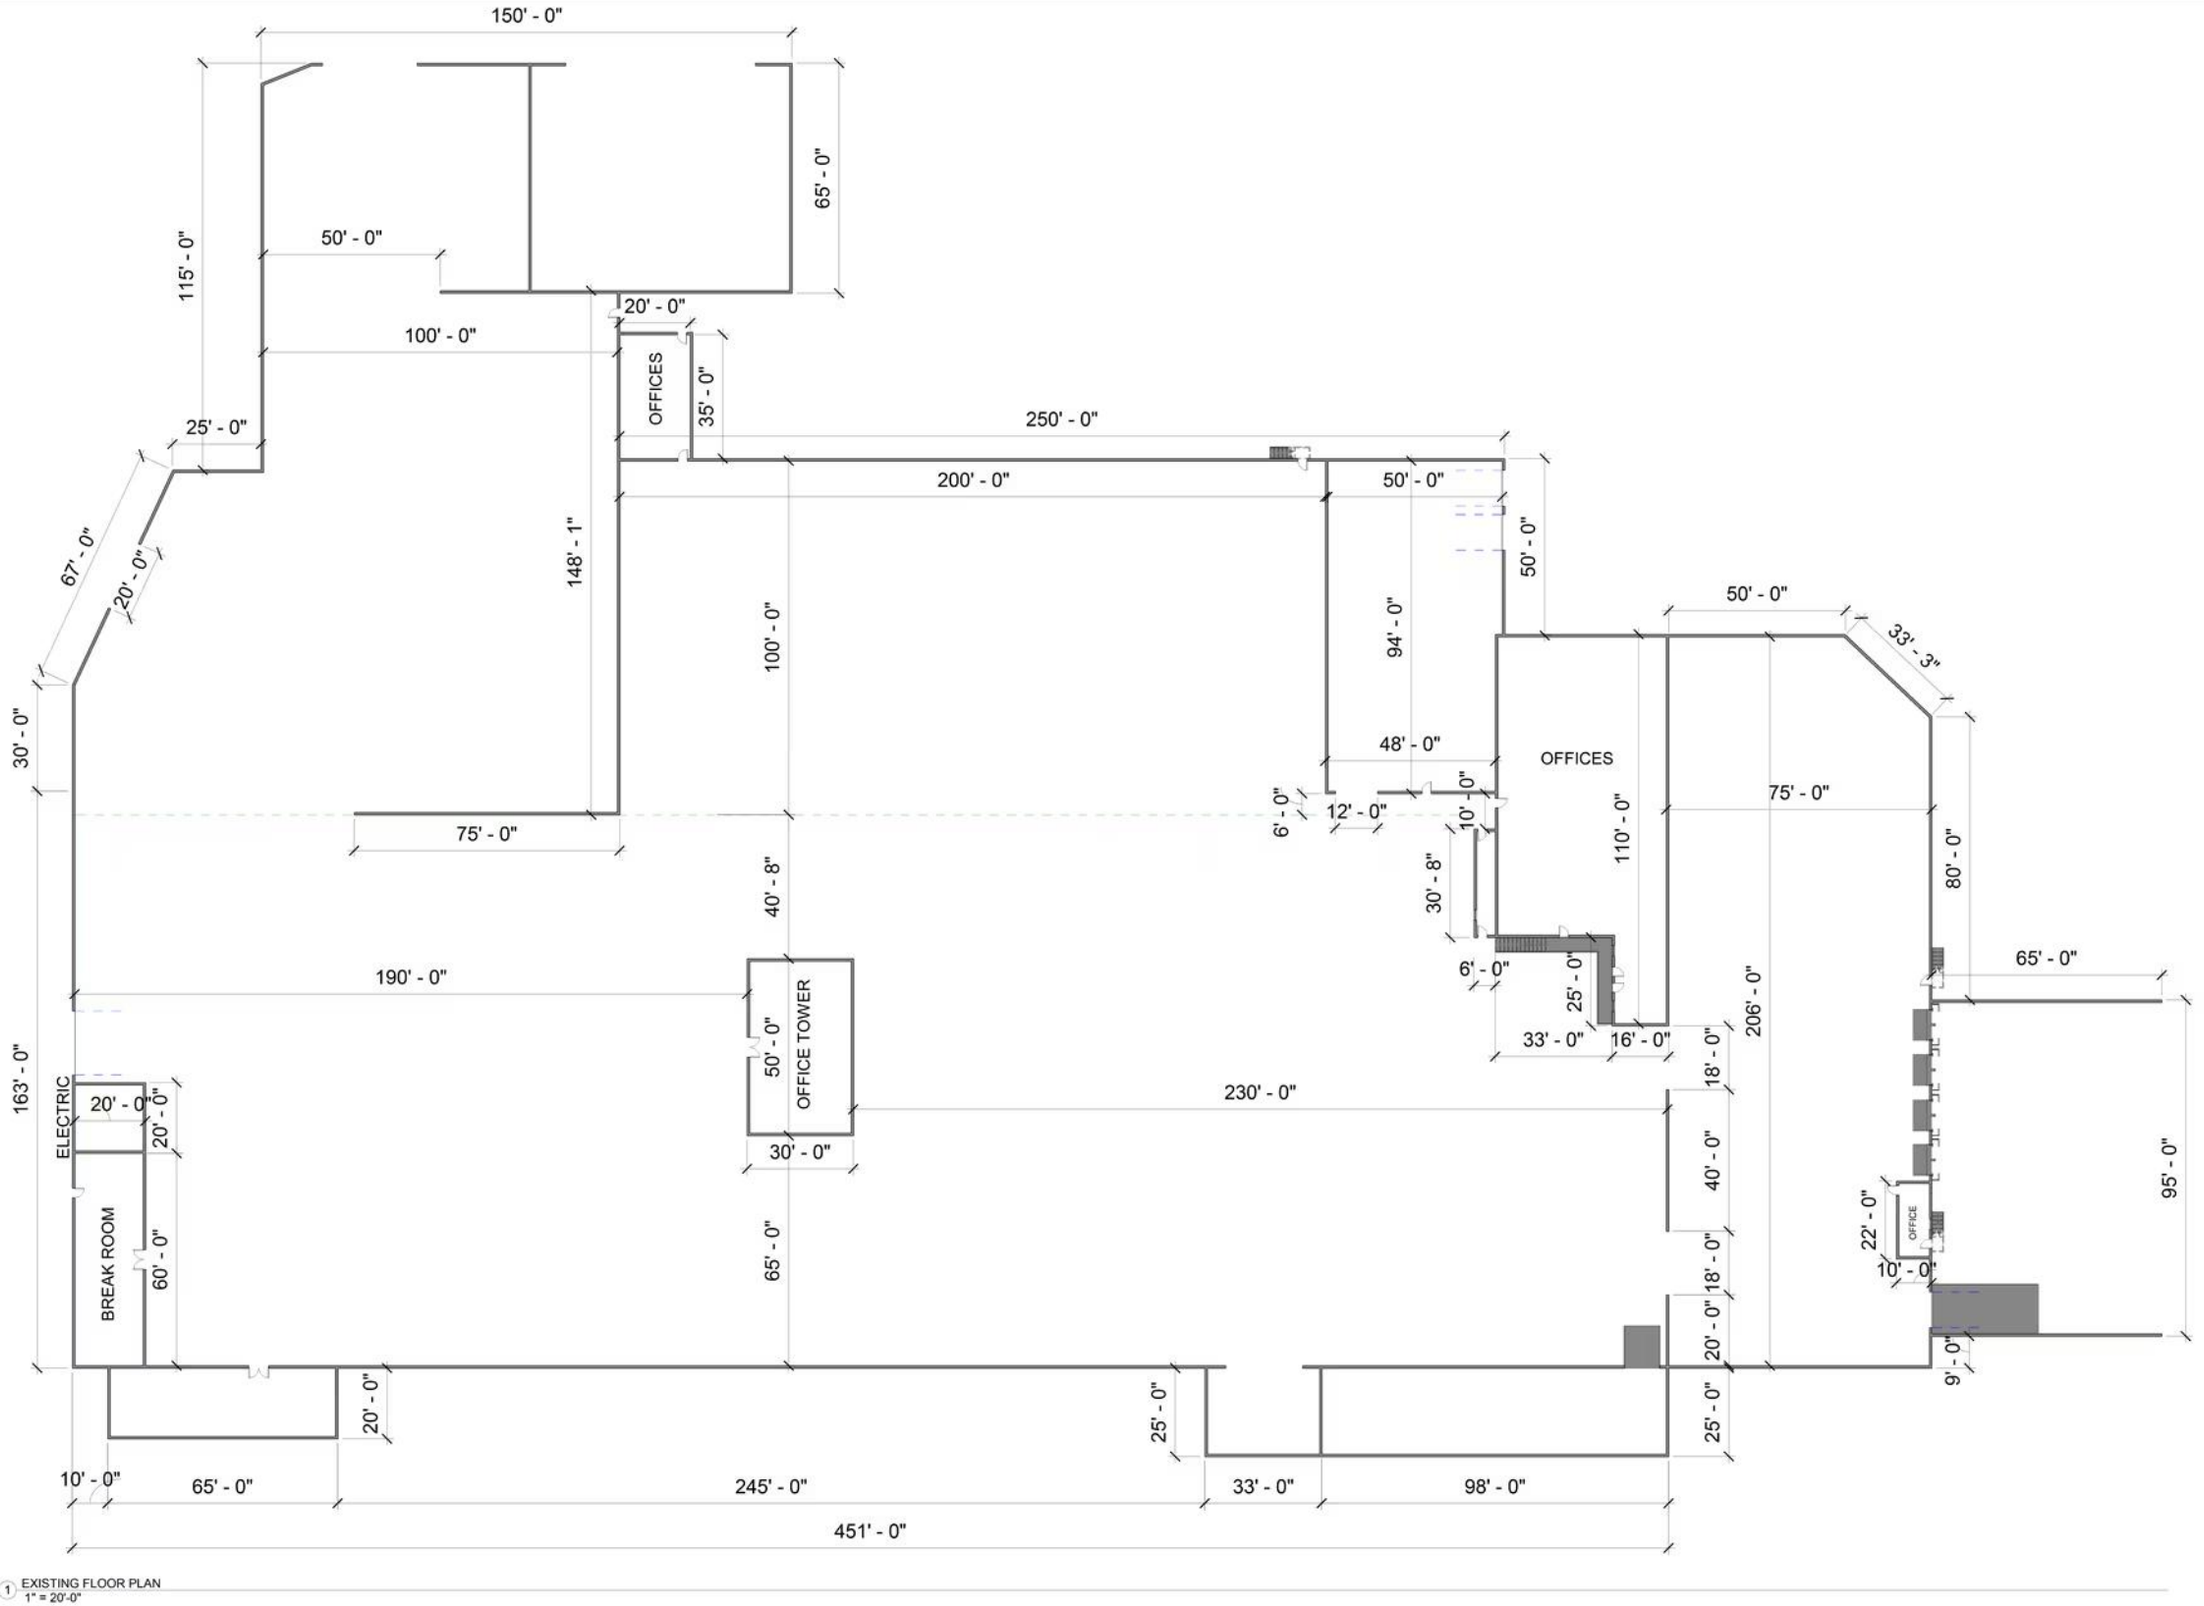


1 EXISTING FLOOR PLAN
1" = 20'-0"

PRELIMIMARY
NOT FOR CONSTRUCTION

This document is partially complete. The information contained is not necessarily coordinated or correct. This drawing is for review purposes only.

HEW Holdings, LLC
154 Rosedale Street, Jackson, TN 38301

Revisions

Mark	Date	By

PROJECT TITLE

WAREHOUSE

HEW Holdings, LLC 154 Rosedale Street, Jackson, TN 38301

COMMISSION NO. ##

ISSUE DATE 31.1.2022

SHEET TITLE
EXISTING FLOOR PLAN

SHEET NO.
A101